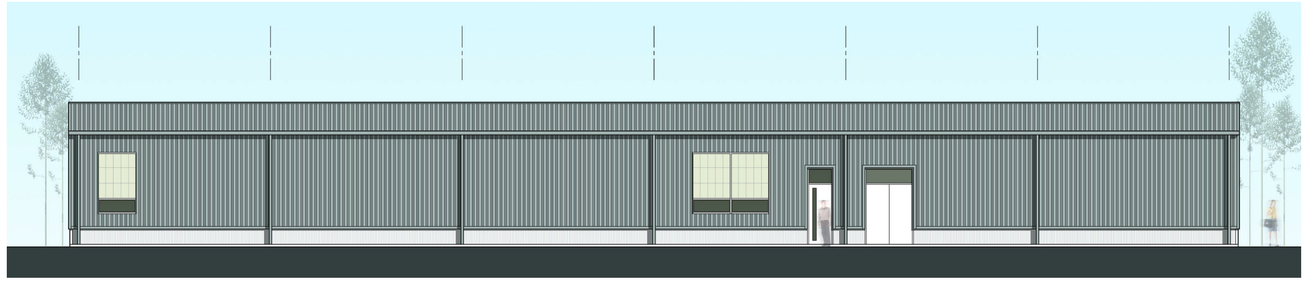

1 SOUTH BUILDING - SOUTH ELEVATION
1/8" = 1'-0" REFERENCED ON /

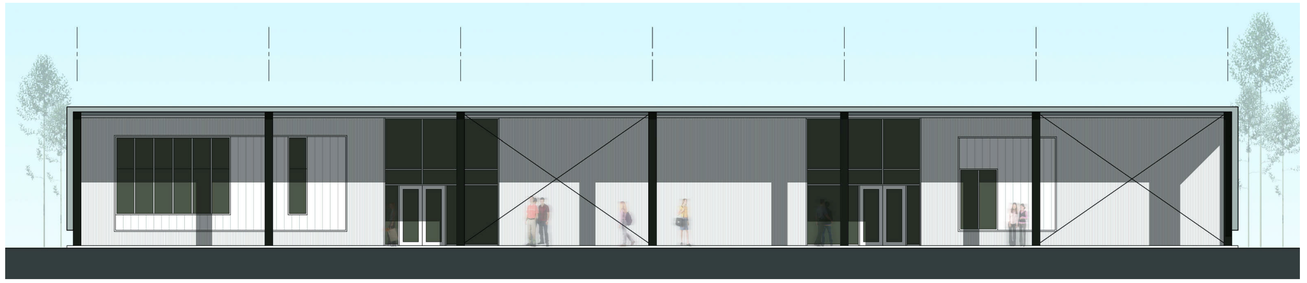

2 SOUTH BUILDING - NORTH ELEVATION
1/8" = 1'-0" REFERENCED ON /

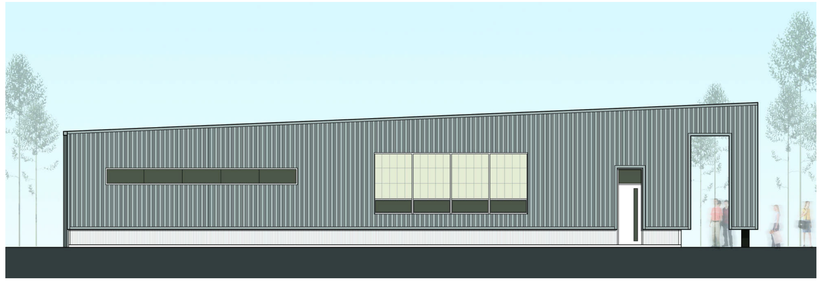

3 SOUTH BUILDING - EAST ELEVATION
1/8" = 1'-0" REFERENCED ON /

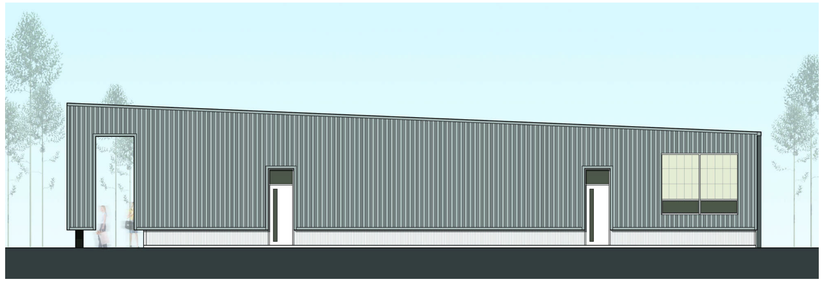

4 SOUTH BUILDING - WEST ELEVATION
1/8" = 1'-0" REFERENCED ON /

SHWGROUP
ARCHITECTS | ENGINEERS | PLANNERS
200 WEST CESAR CHAVEZ STREET, SUITE 200
AUSTIN, TX 78704
P 512.867.6000 F 512.867.6027

7/6/2009 10:55:11 AM
FOR REVIEW NOT FOR REGULATORY APPROVAL, PERMITTING, OR CONSTRUCTION

University of Houston Clear Lake

ARBOR BUILDING EXPANSION
CLEAR LAKE, TX

CHECKED: **Checker**
SCALE: **1/8" = 1'-0"**
© 2009 SHW Group

ISSUE:

SHEET TITLE:
RENDERED EXTERIOR ELEVATIONS - SOUTH

A202

SHW Project: **4908.001.00**

7/6/2009 10:55:11 AM
C:\Revit Local Files\4908.001.00 UH Clear Lake Arbor Bldg\Local Jhe_4908.001.00 UH Clear Lake Arbor Bldg.rvt